


**WEST SIDE - 69, 73 & 79TH FLOORS**


SCALE IN FEET

CONTRACTOR TO REMOVE EXIST. TOILET PARTITION DOOR AND TOILET PARTITION (VERTICAL PANEL) AS REQUIRED FOR THE INSTALLATION OF NEW ACCESS DOOR. REPLACE CERAMIC TILE AT WALL WHERE HOLES WERE MADE FOR TOILET PARTITION BRACKETS.

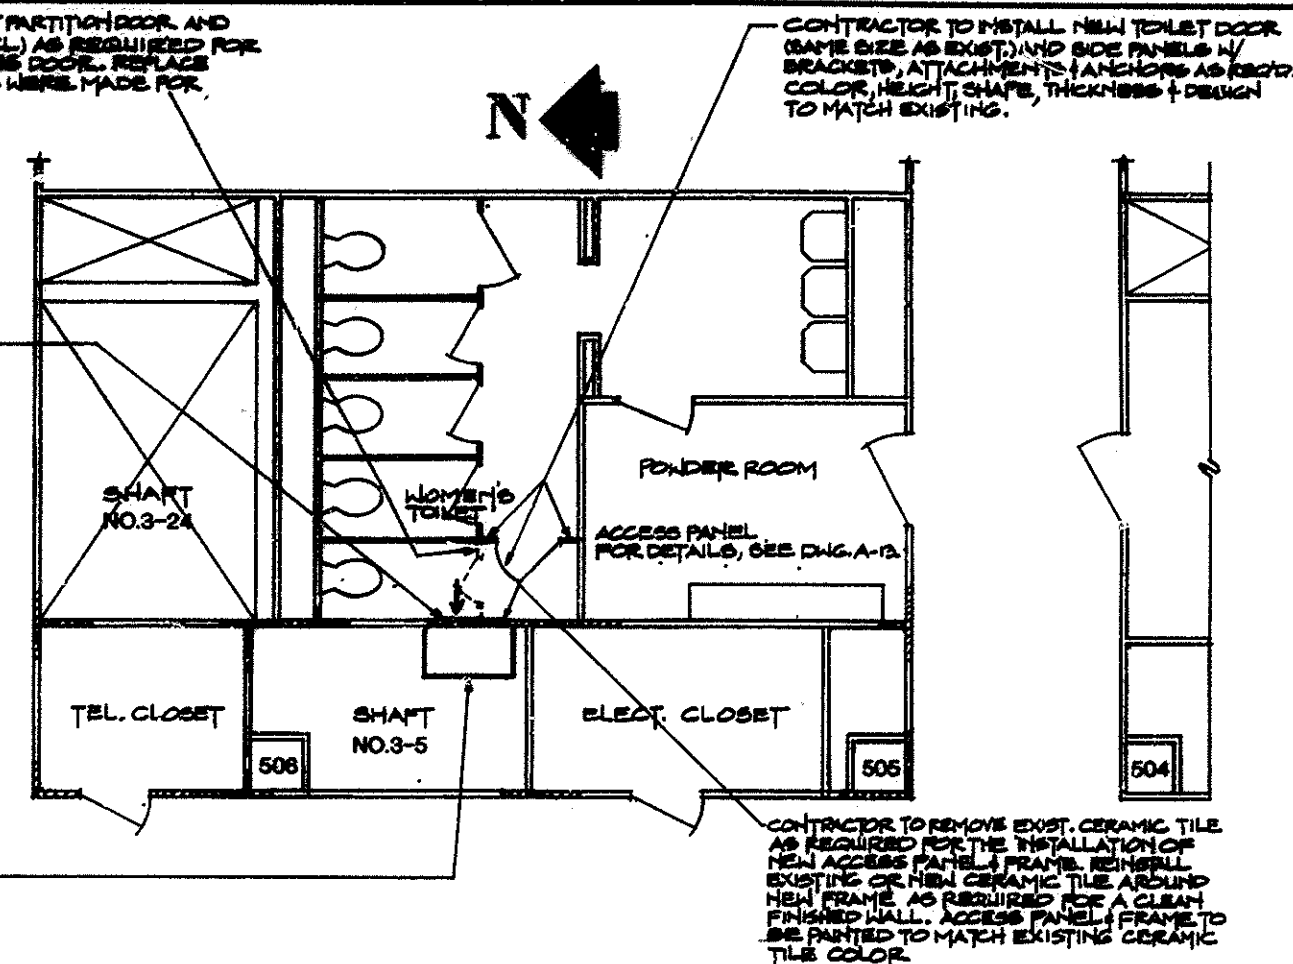

**WEST SIDE - 83RD FLOOR**


SCALE IN FEET

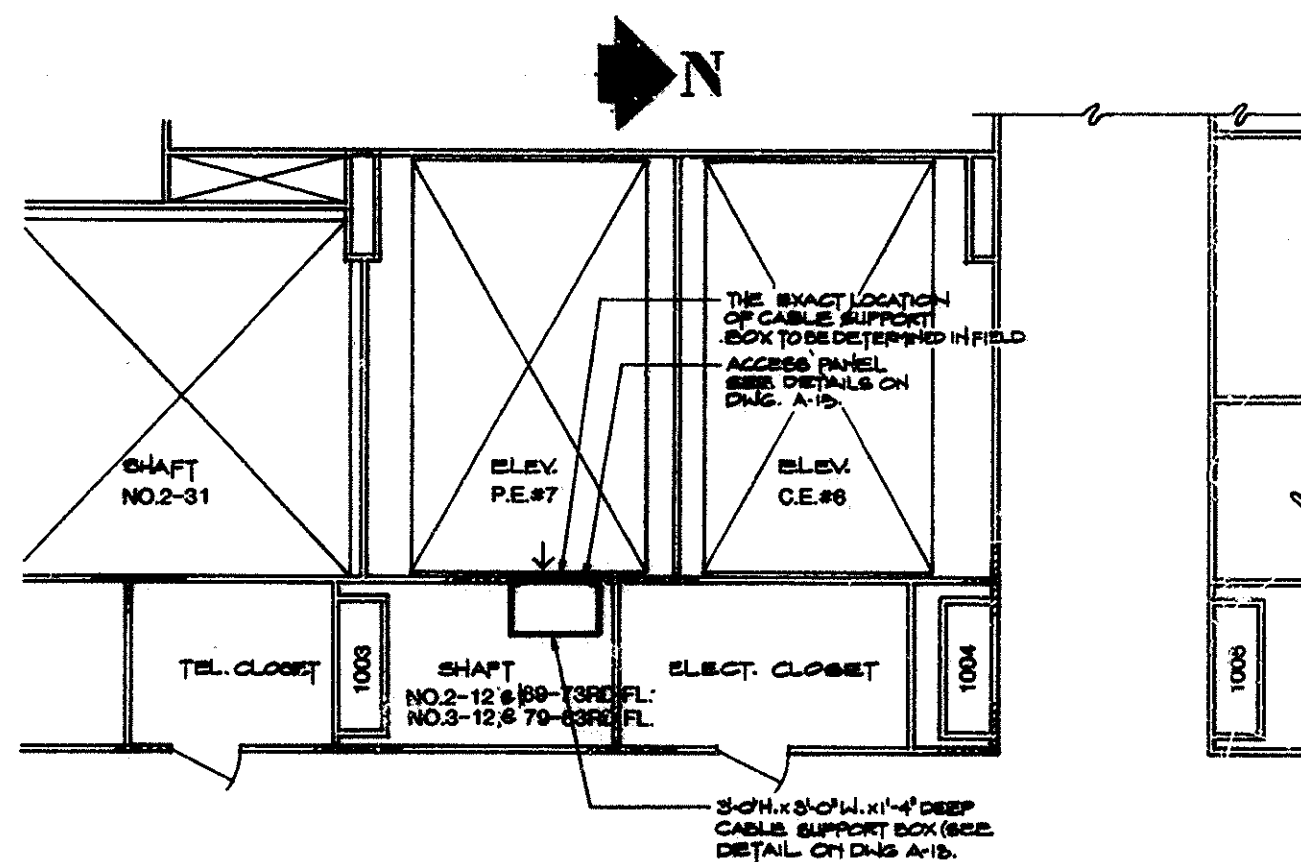

**EAST SIDE - 69, 73, 79 & 83RD FLOORS**

SCALE IN FEET

NOTE: FOR SECTION & DETAIL OF CABLE SUPPORT BOX SEE DWG. # A-13

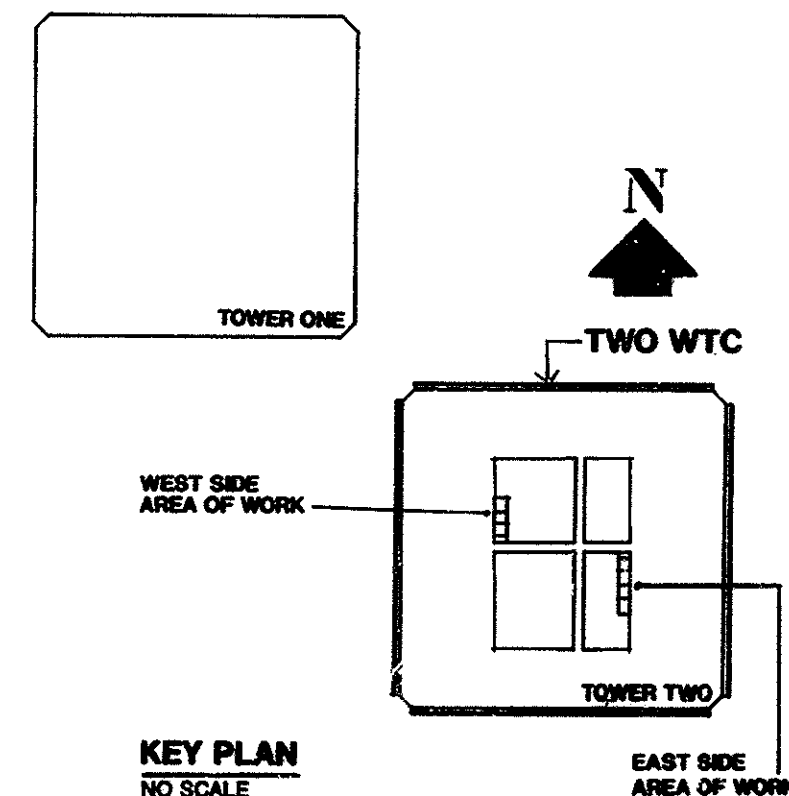


**KEY PLAN**  
NO SCALE

Sheet 17 of 41

**THE PORT AUTHORITY  
OF NY & NJ**

*James J. Ambrose*  
Engineering Program Manager

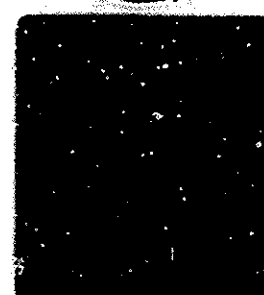

3/15/01 Drawings of Record  
No. Date Revision Approved

**Engineering Department  
Design Division**  
**The World Trade  
Center  
Electrical/HVAC  
Upgrade Program**

**LOW VOLTAGE DISTRIBUTION  
TWO WTC  
ARCHITECTURAL  
69, 73, 79 & 83RD  
FLOORS**  
**WEST & EAST SIDE  
CABLE SUPPORT  
BOX LOCATIONS**

This drawing subject to conditions in contract. All inventions, ideas, designs and methods herein are reserved to Port Authority and may not be used without its written consent.

**S.C.A.M.S. S.C.A.S.P.P.**  
Designed by Drawn by Checked by  
Date 10-4-93 Scale AS NOTED  
Contract Number Drawing Number  
**WTC-804.041 A-14**